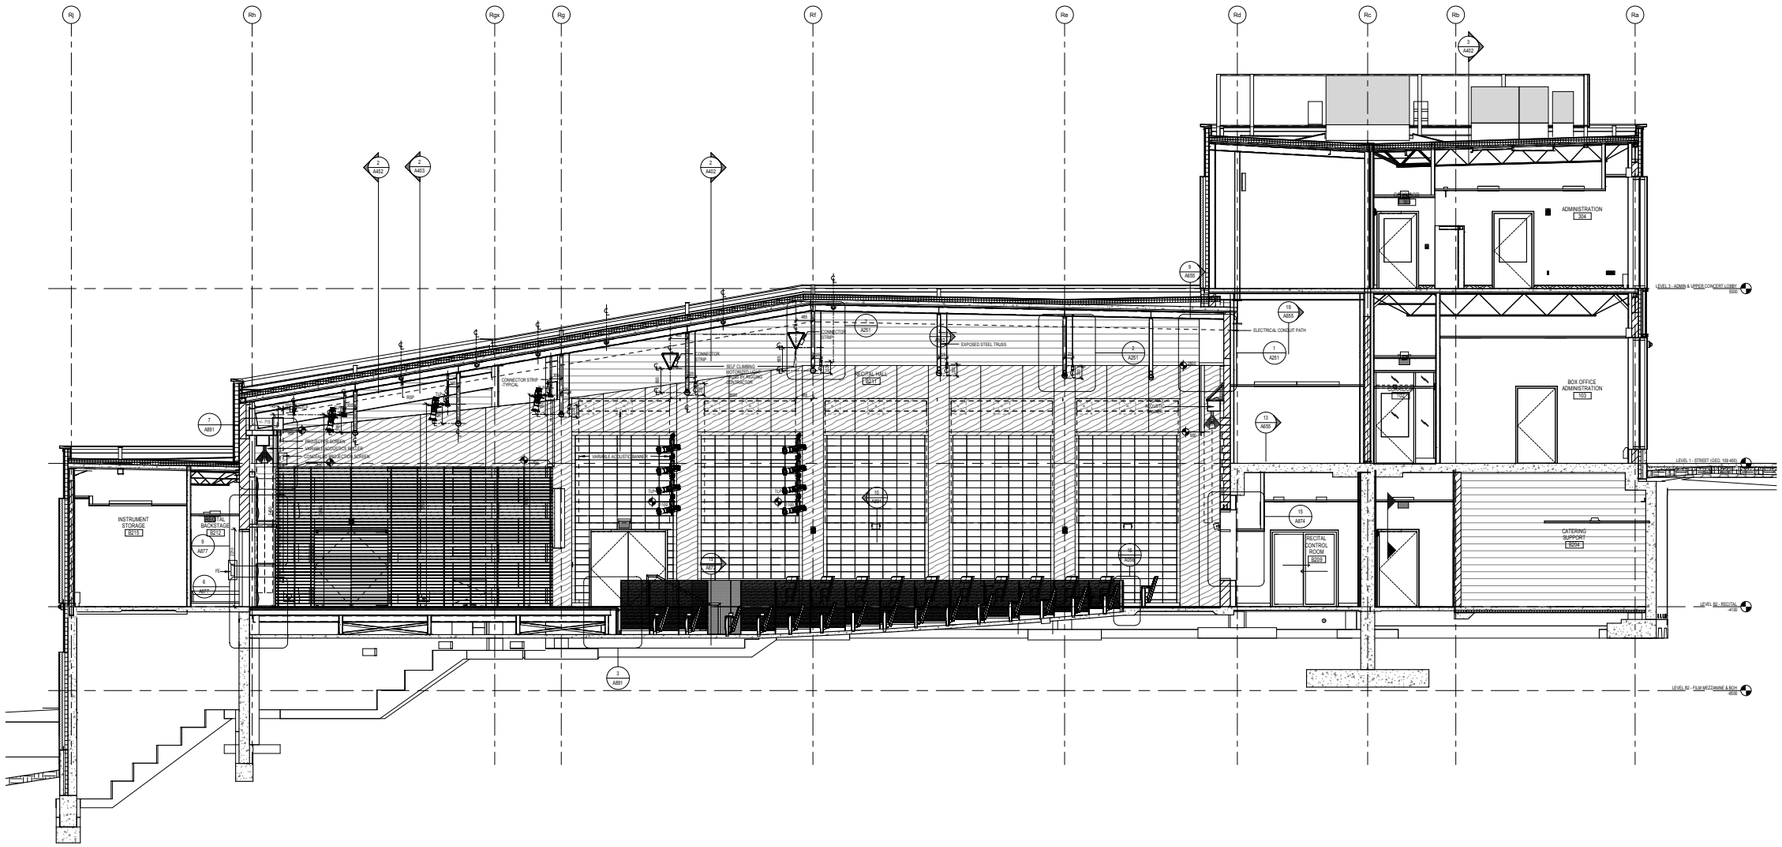
Rj
Rh
Rge
Rg
Rf
Re
Rd
Rc
Rb
Ra
ADMINISTRATION
104
BOX OFFICE ADMINISTRATION
103
CATERING SUPPORT
105A
DIGITAL CONTROL ROOM
105B
INSTRUMENT STORAGE
101A
BACKSTAGE
101B
ELECTRICAL CONDUIT PATH
EXPOSED STEEL TRUSS
CONNECTOR STRIP - TYPICAL
SELF CLIMBING MOTORIZED CURTAIN ACOUSTICAL
VARIABLE ACOUSTIC BANNER
LEVEL 3 - ADMIN & UPPER CONCRETE LOBBY
LEVEL 1 - STREET (GSC) 100.400
LEVEL B1 - RECITAL 97.00
LEVEL B2 - FILM MEZZANINE & BOH 89.00