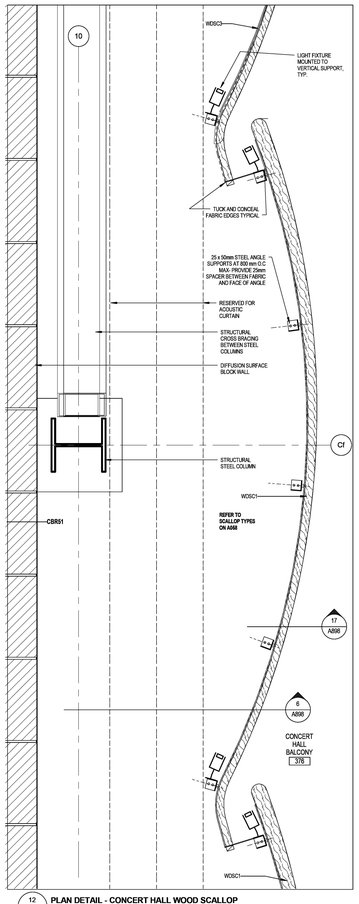

12 / A898 **PLAN DETAIL - CONCERT HALL WOOD SCALLOP**
1 : 10 ref. 24 / A058

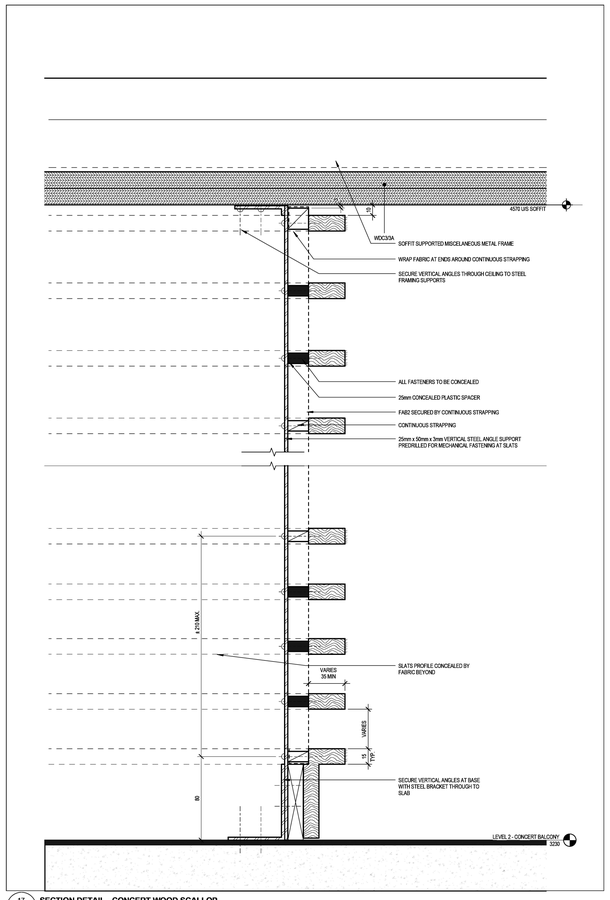

17 / A898 **SECTION DETAIL - CONCERT WOOD SCALLOP**
1 : 2 ref. 18 / A058

5 / A898 **SECTION DETAIL - CONCERT HALL AT STAGE PIVOT PANELS AND CATWALK**
1 : 10 ref. 1 / A156

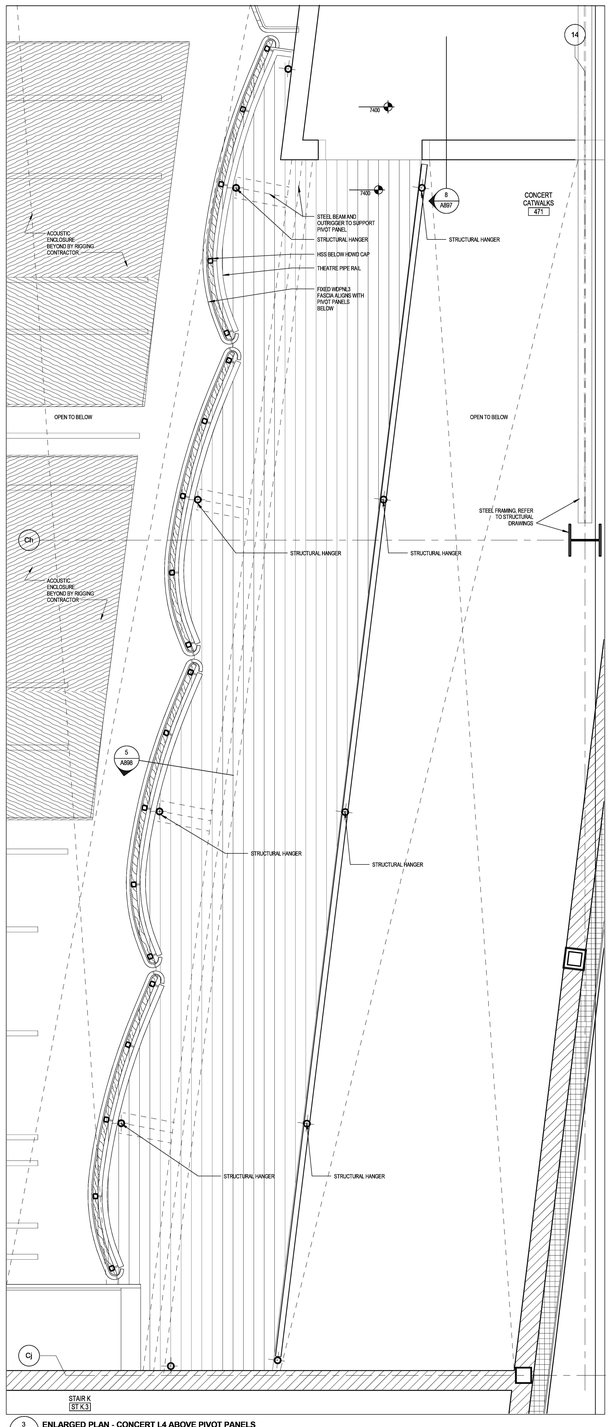

3 / A898 **ENLARGED PLAN - CONCERT L4 ABOVE PIVOT PANELS**
1 : 20 ref. 1 / A157

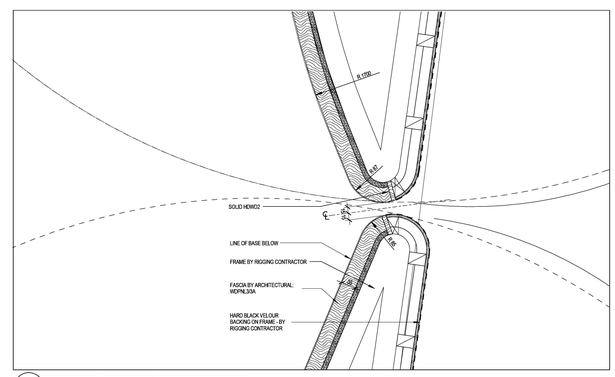

20 / A898 **PLAN DETAIL - CONCERT L1 AT PIVOT PANEL TIPS**
1 : 5 ref. 1 / A898

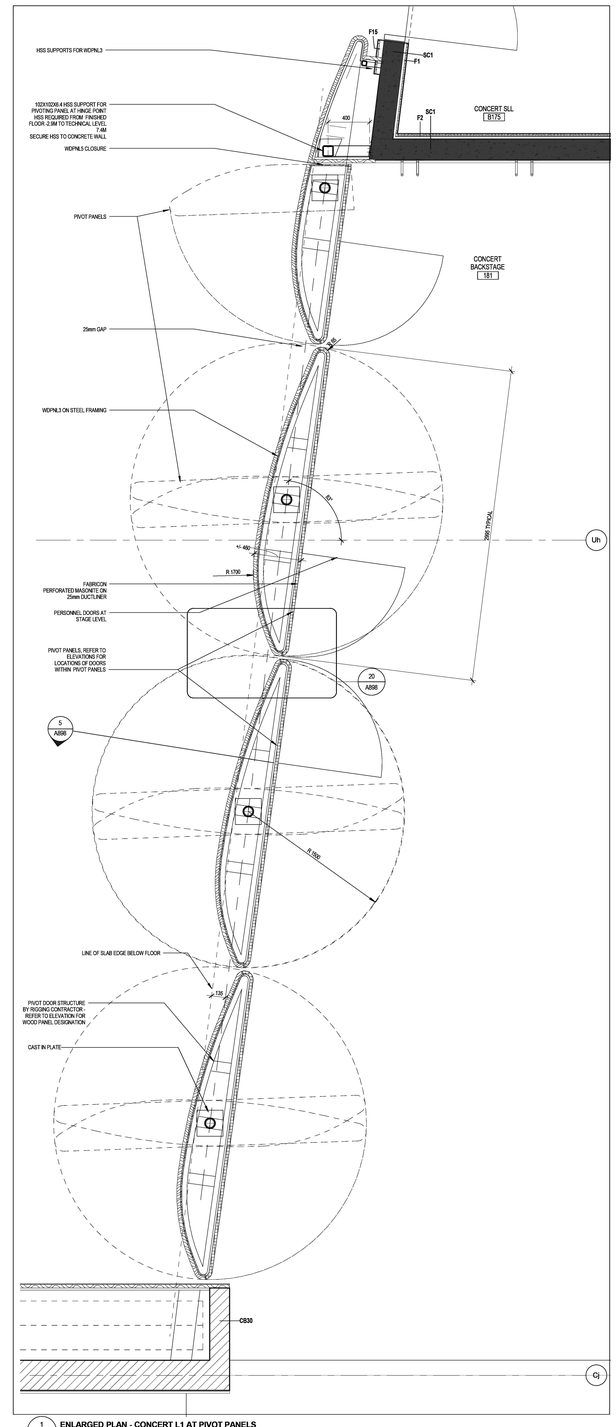

1 / A898 **ENLARGED PLAN - CONCERT L1 AT PIVOT PANELS**
1 : 20 ref. 1 / A155

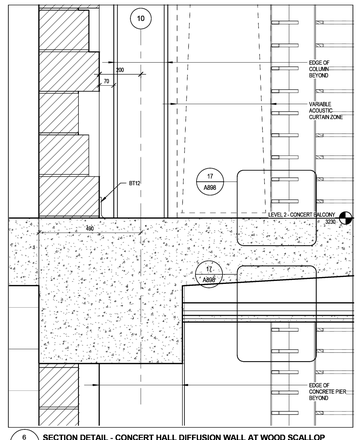

6 / A898 **SECTION DETAIL - CONCERT HALL DIFFUSION WALL AT WOOD SCALLOP**
1 : 10 ref. 1 / A155

CONTRACTOR MUST CHECK & VERIFY ALL DIMENSIONS ON THE JOB.

DO NOT SCALE DRAWINGS.

ALL DRAWINGS, SPECIFICATIONS AND RELATED DOCUMENTS ARE THE COPYRIGHT PROPERTY OF THE ARCHITECT, AND MUST BE RETURNED UPON REQUEST. REPRODUCTION OF THESE DRAWINGS AND RELATED DOCUMENTS IN PART OR IN WHOLE IS FORBIDDEN WITHOUT THE WRITTEN

PERMISSION OF THE ARCHITECT.

THIS DRAWING IS NOT TO BE USED FOR CONSTRUCTION UNTIL SIGNED BY THE ARCHITECT.

ISSUED

No.	Date	Description	Rev.

C:\Revit_Files\1103 SK\Cathirishas PAC_jgraves.rvt

7/22/2015 12:26:12 PM