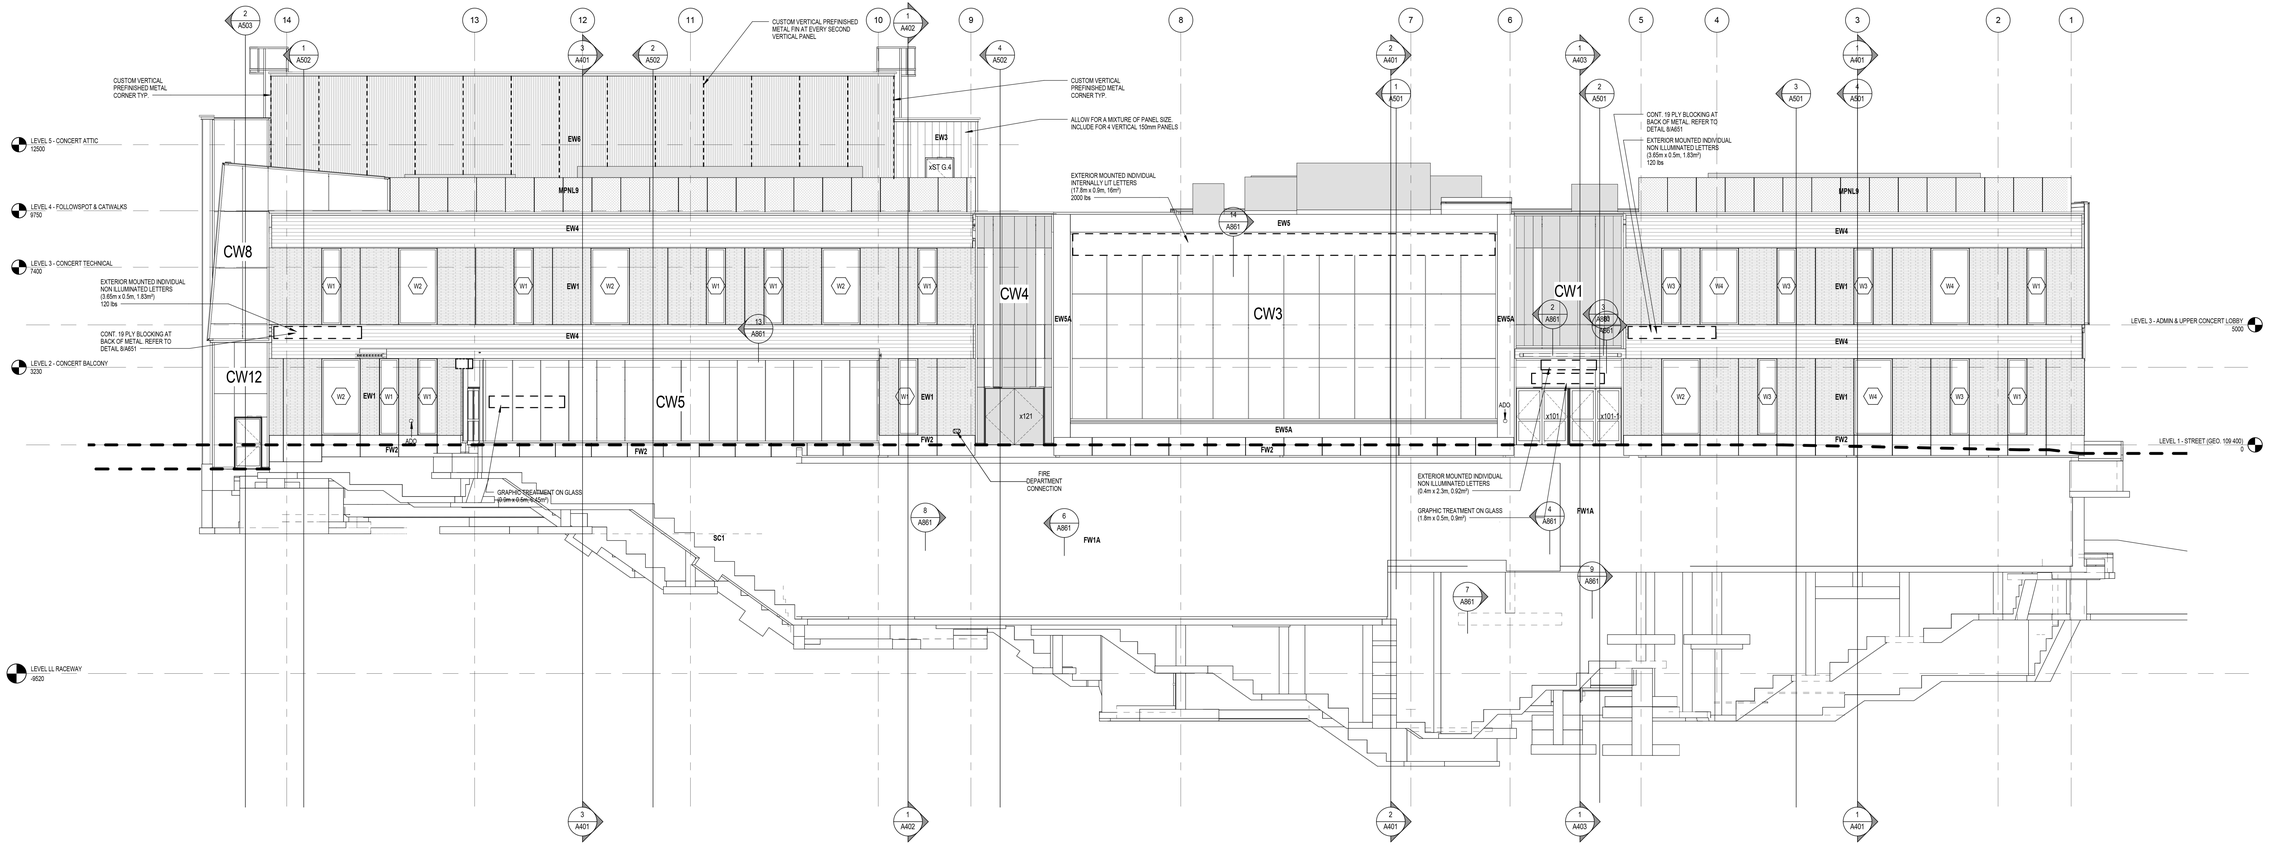
CUSTOM VERTICAL PREFINISHED METAL CORNER TYP.
CUSTOM VERTICAL PREFINISHED METAL, FIN AT EVERY SECOND VERTICAL PANEL
CUSTOM VERTICAL PREFINISHED METAL CORNER TYP.
ALLOW FOR A MIXTURE OF PANEL SIZE. INCLUDE FOR 4 VERTICAL 150mm PANELS
EXTERIOR MOUNTED INDIVIDUAL INTERNALLY LIT LETTERS (17.8m x 0.9m, 16m²) 2000 lbs
CONT. 19 PLY BLOCKING AT BACK OF METAL. REFER TO DETAIL 8/A651
EXTERIOR MOUNTED INDIVIDUAL NON ILLUMINATED LETTERS (3.65m x 0.5m, 1.83m²) 120 lbs
LEVEL 5 - CONCERT ATTIC 12500
LEVEL 4 - FOLLOWSPOT & CATWALKS 9750
LEVEL 3 - CONCERT TECHNICAL 7400
LEVEL 2 - CONCERT BALCONY 3230
LEVEL 3 - ADMIN & UPPER CONCERT LOBBY 5000
LEVEL 1 - STREET (GEO. 109.400) 0
LEVEL LL RACEWAY -9520
CW8
CW12
CW5
CW4
CW3
CW1
EW6
EW3
EW4
EW1
EW5
EW5A
MPNL9
xST G.4
x121
x101
x101-1
FW2
FW1A
SC1
GRAPHIC TREATMENT ON GLASS (1.8m x 0.5m, 0.9m²)
FIRE DEPARTMENT CONNECTION
EXTERIOR MOUNTED INDIVIDUAL NON ILLUMINATED LETTERS (0.4m x 2.3m, 0.92m²)
GRAPHIC TREATMENT ON GLASS (1.8m x 0.5m, 0.9m²)